Bahrain Night Club

Loudspeaker placement - selected plan area

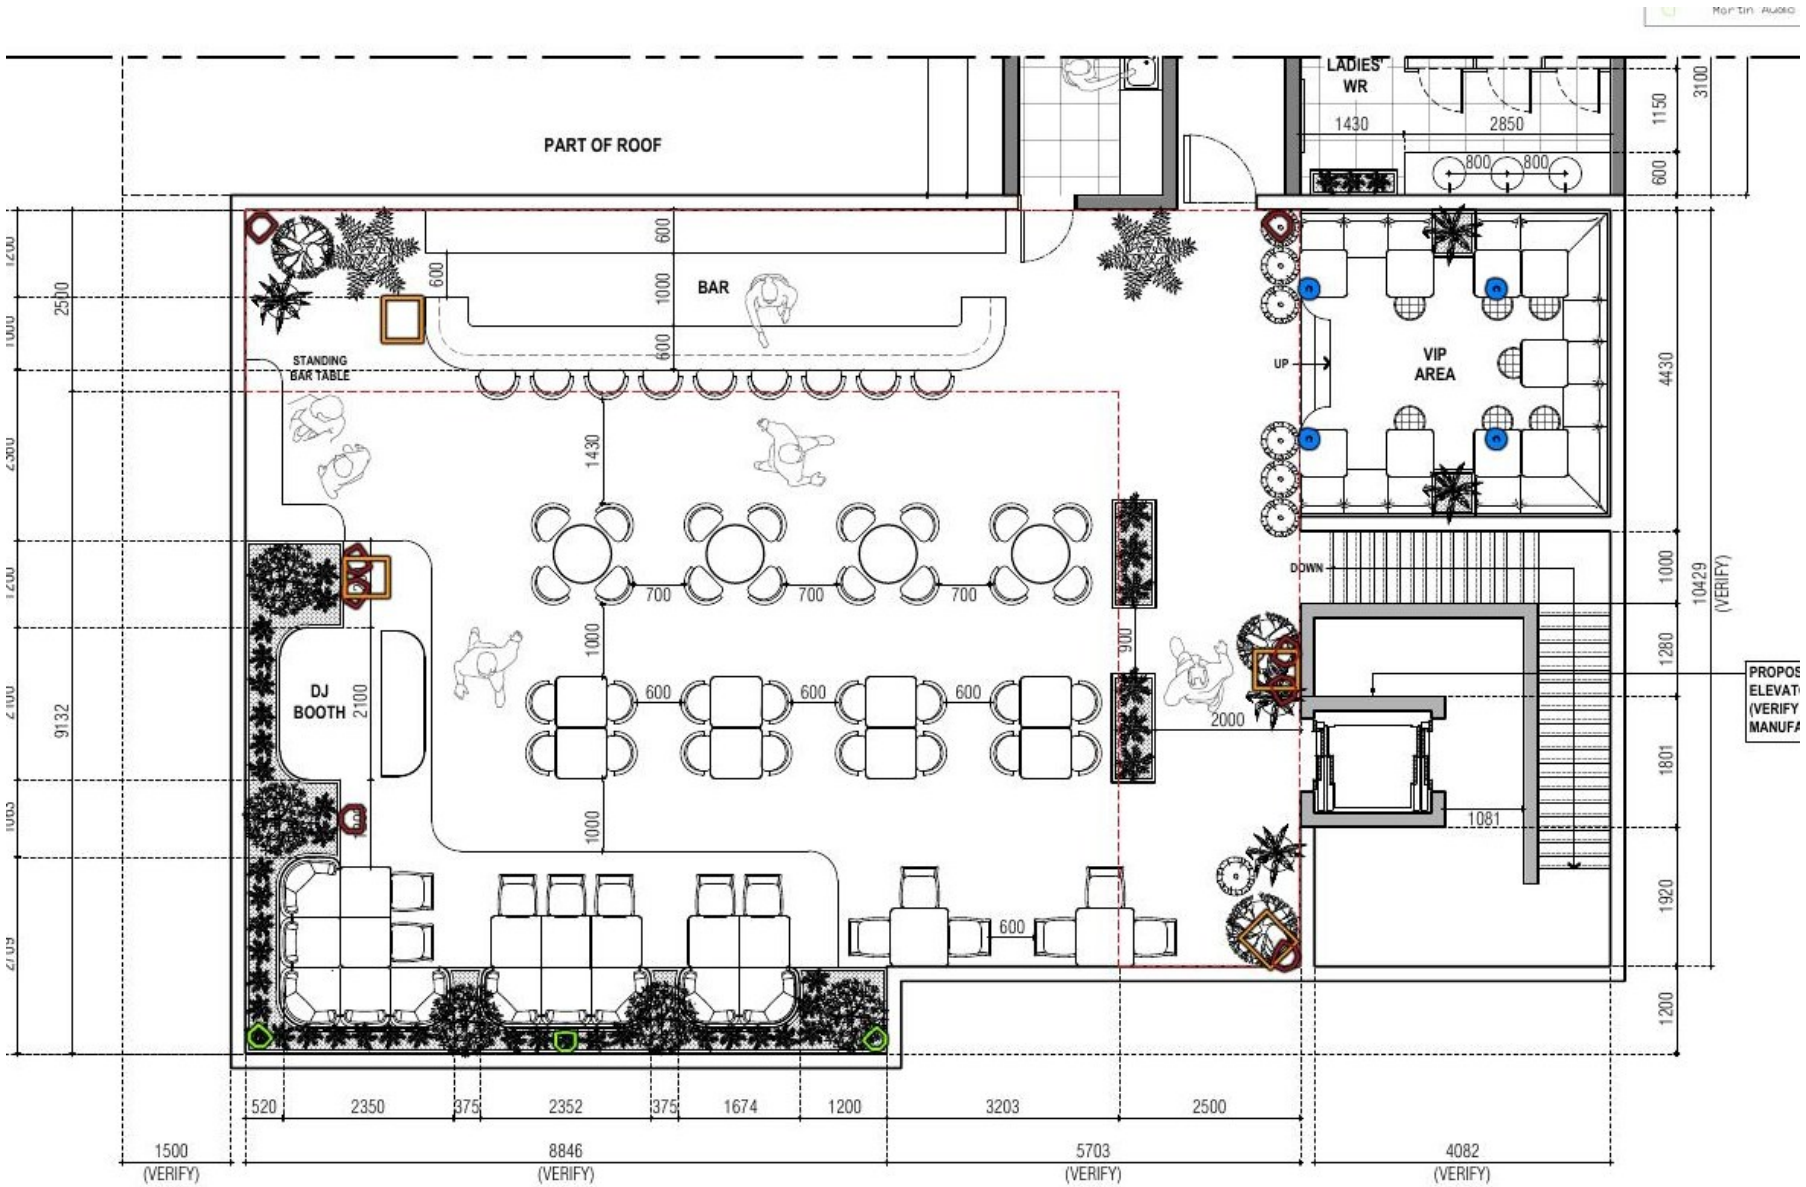

Selected design-study excerpt. Not an installation drawing or on-site measurement.